Name of work: Desilting and Resetting of drain and ReAsphalting in Bhuvaneshwari nagara and Surrounding Area in ward no: 15

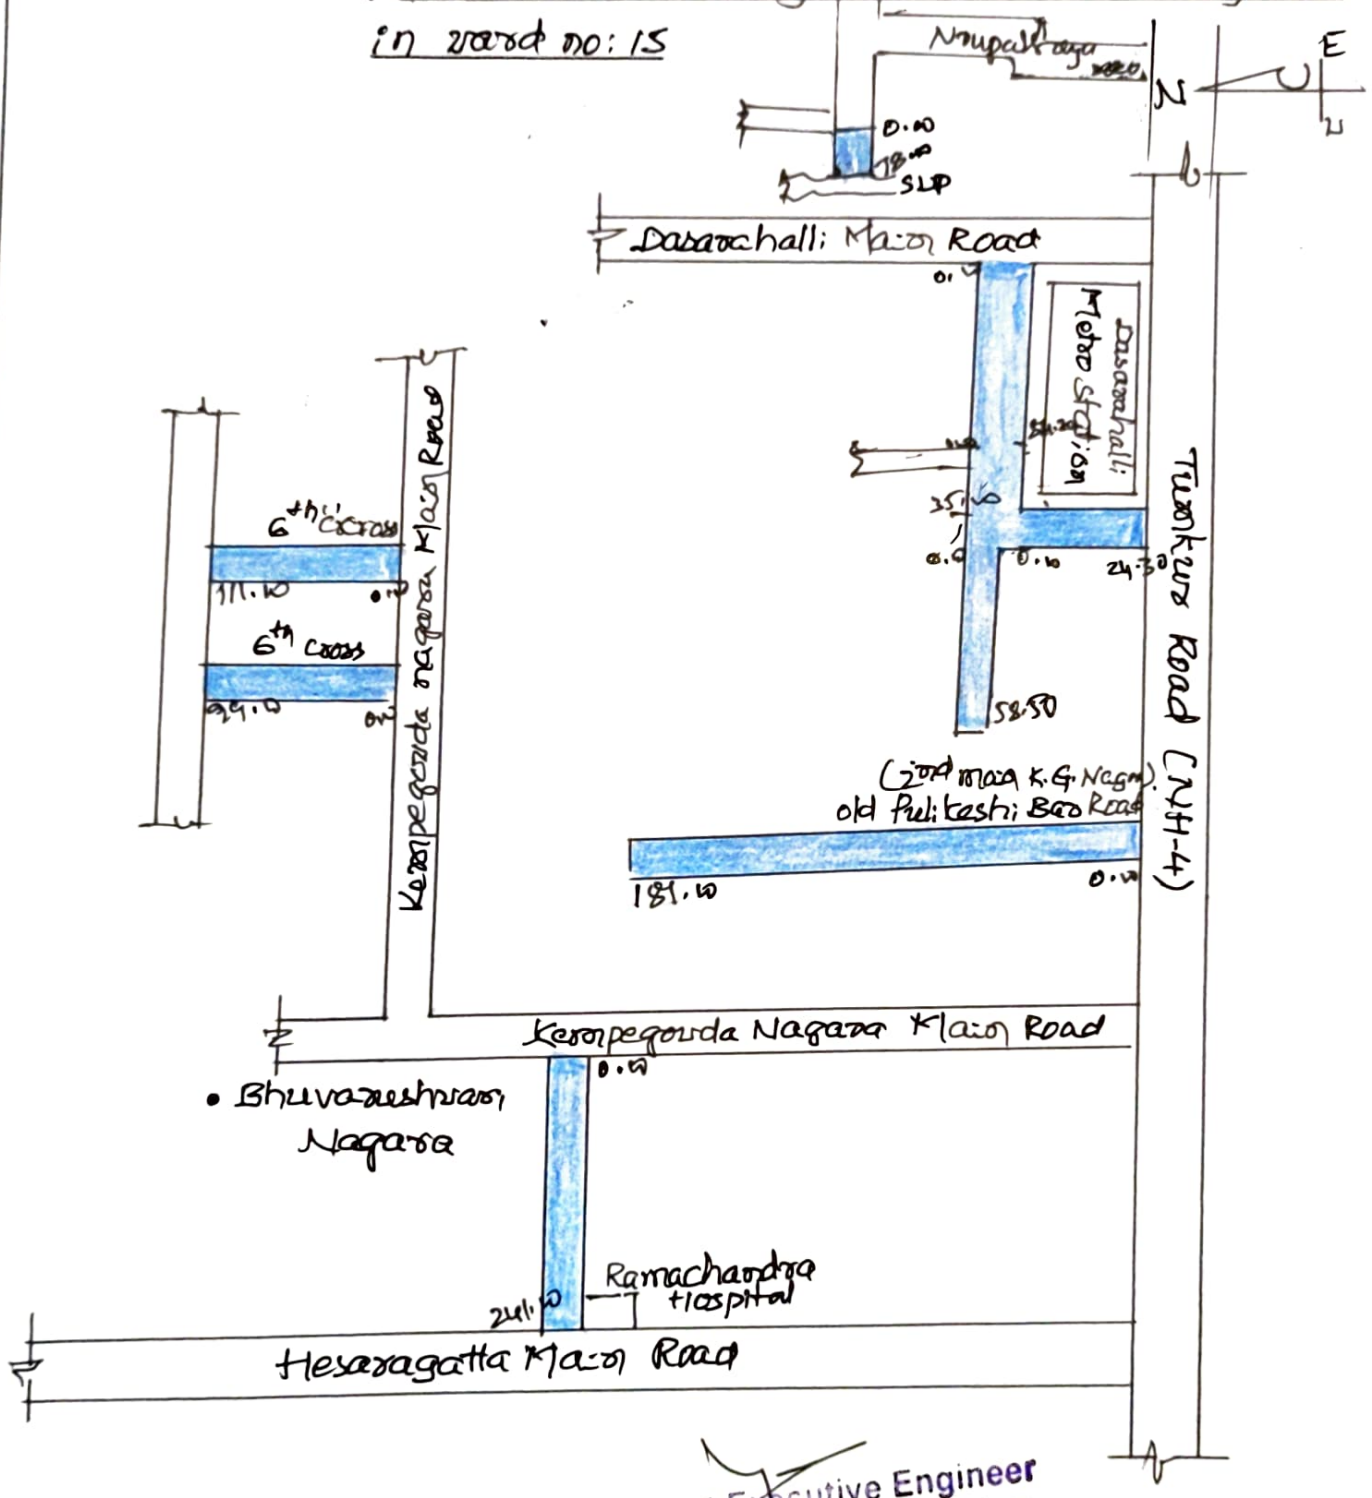


Assistant Executive Engineer
T. Dasarahalli Sub Division
Bagalagunte, BBMP
Bangalore-560073